


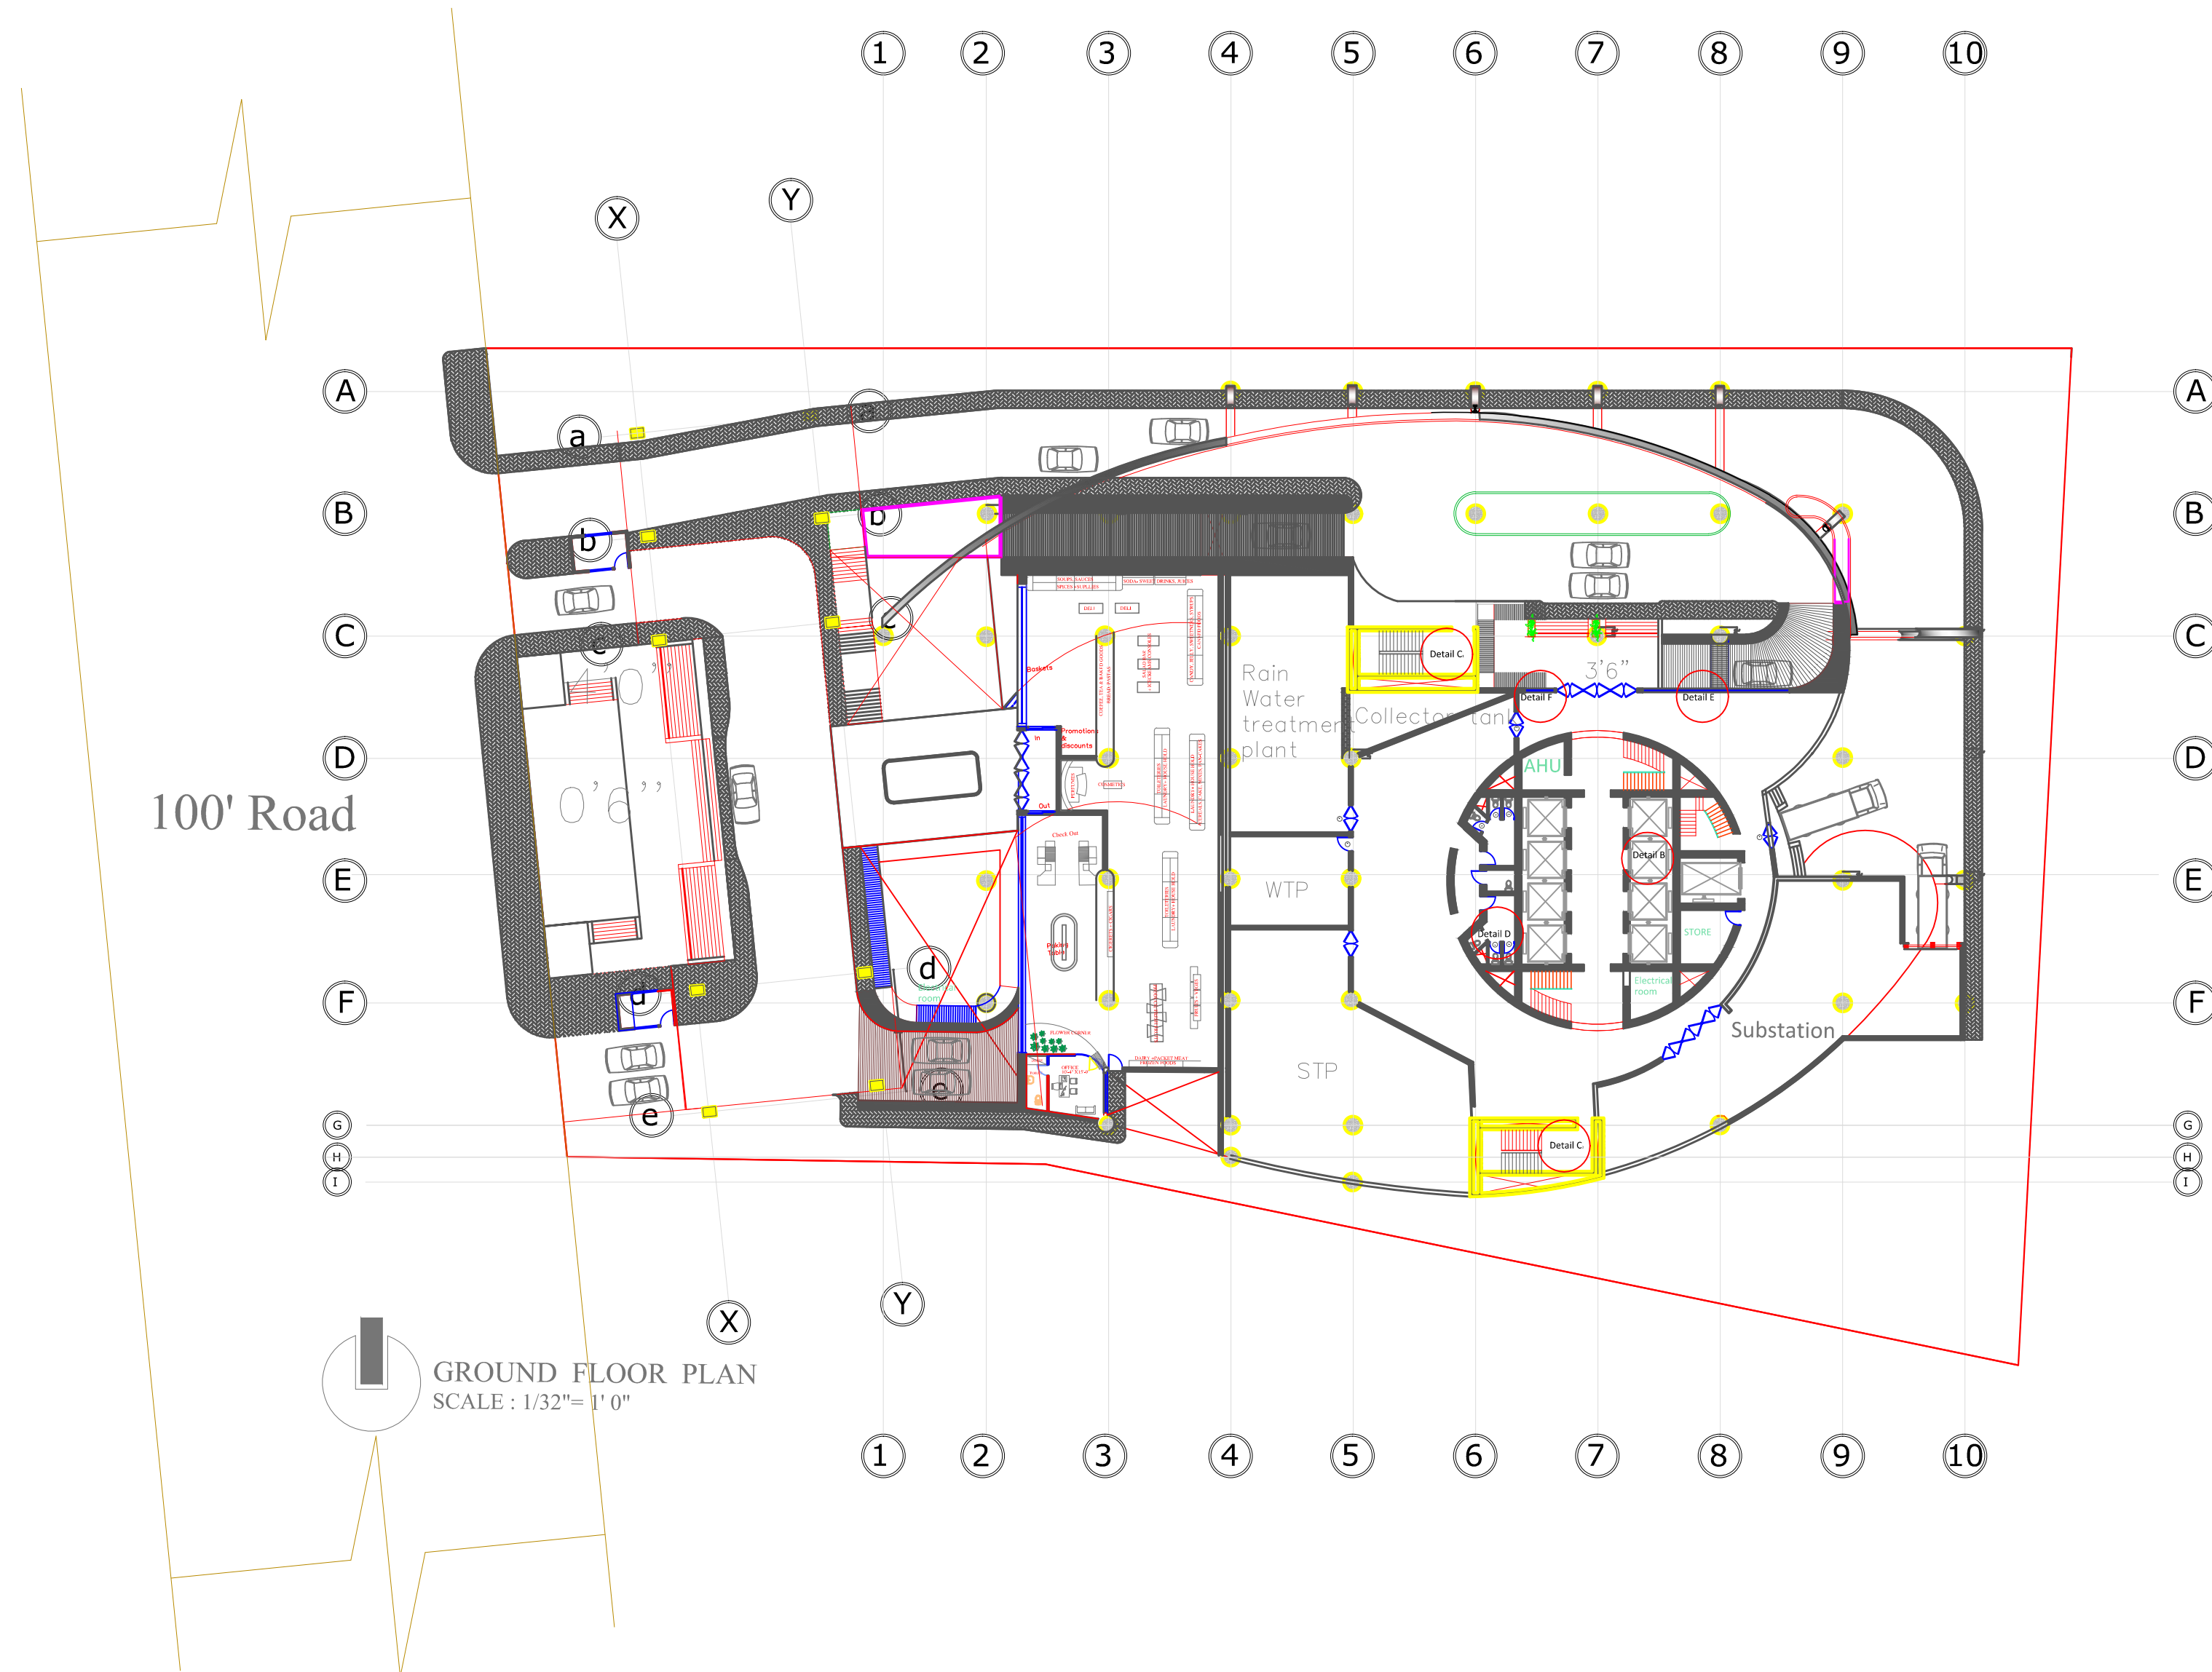

PROJECT NAME
**Commercial
Skyscraper
Building**

ADDRESS
Kalabagan,
Dhanmondi,
Dhaka

SUBJECT NAME
WORKING DETAILS

SUBJECT CODE
ARCH 4205

CLASS TEACHER'S NAME
**S M MIZANUR
RAHMAN**

TANIA TAHER LATA

STUDENT NAME
**MD.FAISAL
CHOWDHURY**

STUDENT ID
UGO9-29-13-017

SUBMISSION DATE
21.08.2017

DRAWING TITLE
Ground- Floor Plan

SCALE
 $\frac{1}{32}''=1'-0''$

SHEET NO

A-01