
BANANI CENTRAL JAME MASJID

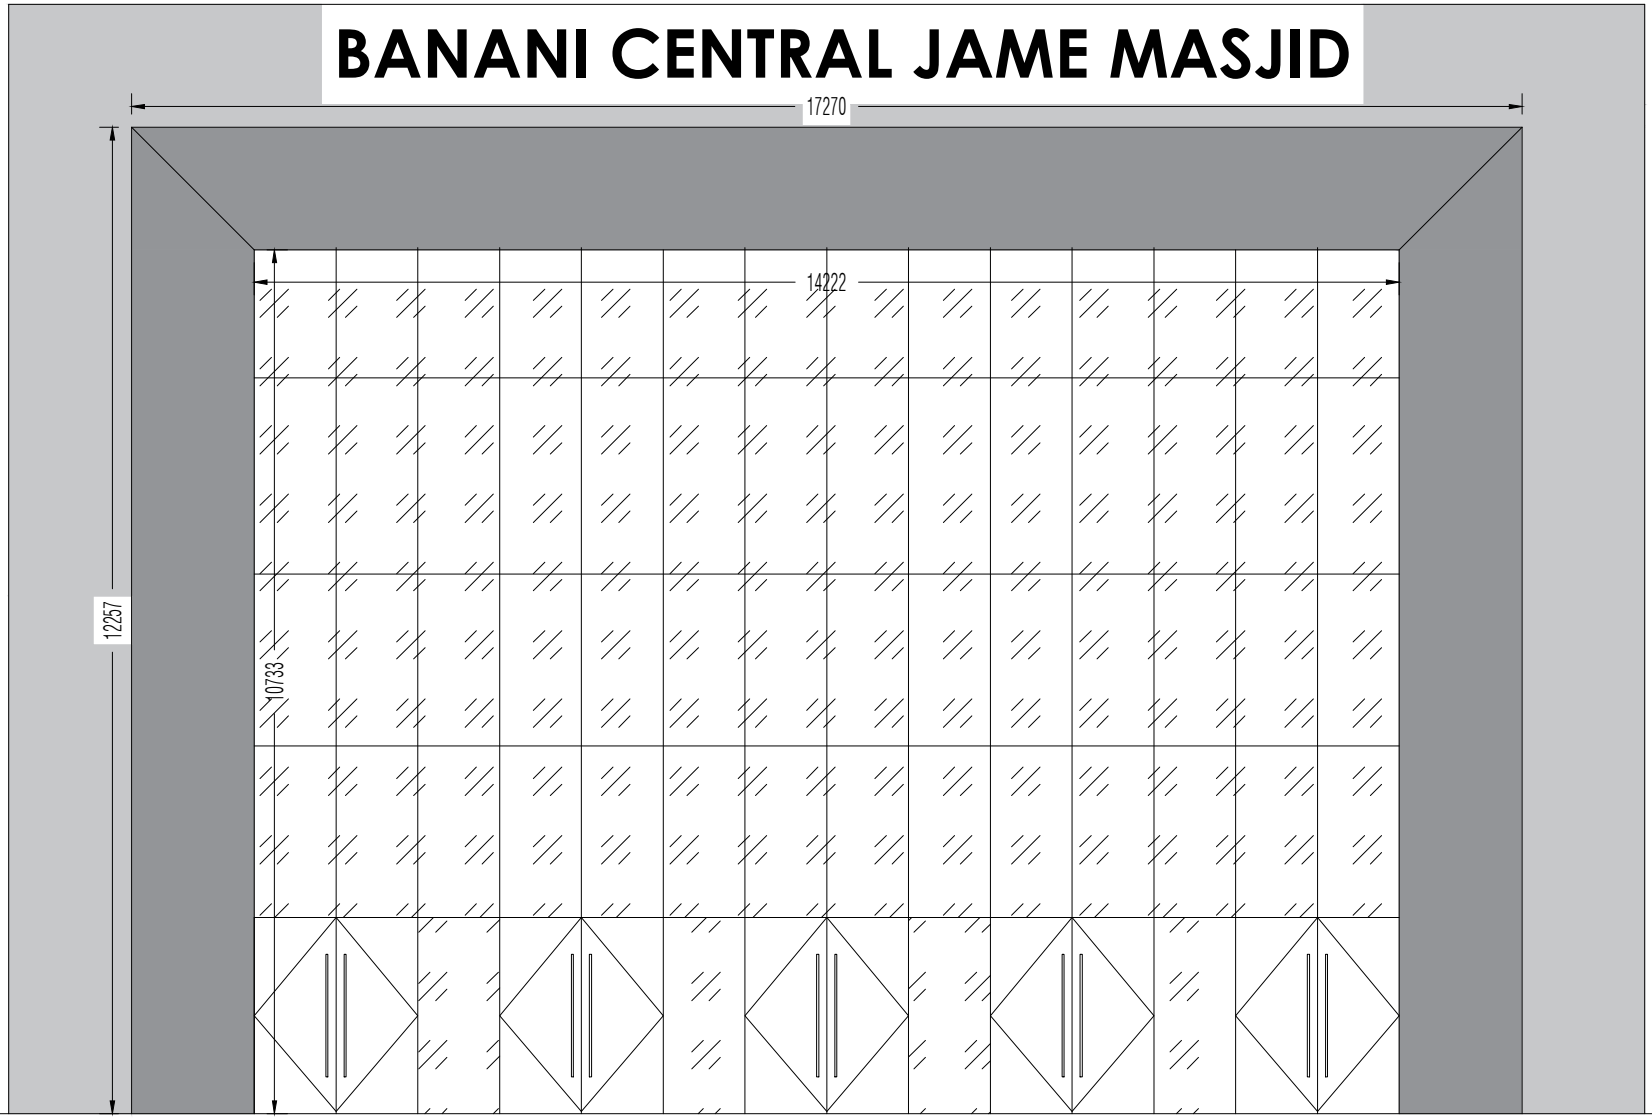

PARTIAL FRONT ELEVATION

ARCHITECTURAL DRAWING

ALUMINUM GLAZING FABRICATOR

Inter Project Limited.
SPECIALISED IN ALUMINIUM CURTAIN WALL
NOVONIL(3RD FLOOR),ROAD-09,HOUSE-694,
MIRPUR DOHS,DHAKA-1216,BANGLADESH.
Tel: 88-02-58070660,e-mail:interprojectmd@gmail.com

PRINCIPAL ARCHITECT :

PROJECT ARCHITECT :

AR. FAISAL CHOWDHURY
SAMSUL ALAMIN REAL ESTATE LTD.

Authorise Seal & Signature of Consultant

Approval from Client / Consultant End

Project
BANANI CENTRAL JAME MASJID

Client
SAMSUL ALAMIN REAL ESTATE LTD.

Site
Plot No. 152, Road No. 11, Banani, Dhaka.

Drawing Title
PARTIAL FRONT ELEVATION

Design Development

Architect	Sumit Hasan
Engineer	Debashish Singha
Drawn by	Sumit Hasan
Checked	Debashish Singha

Sheet	A-4	Date	July 15, 2025.
Revision		Date	
Page No			

COPYRIGHT

INFORMATION CONTAINED IN THIS DRAWING IS THE C OF INTER PROJECT LTD. COPYING OR USING THIS DRAWING IN WHOLE OR PART WITHOUT WRITTEN PERMISSION INFRINGES COPYRIGHT.

NOTES:
1. All dimensions shown here are in millimeters.
2. This is a computer generated drawing.
   Do not try to amend it manually.
3. Do not scale the drawings,use figured dimensions only.
4. For any further clarification contact the consultant.