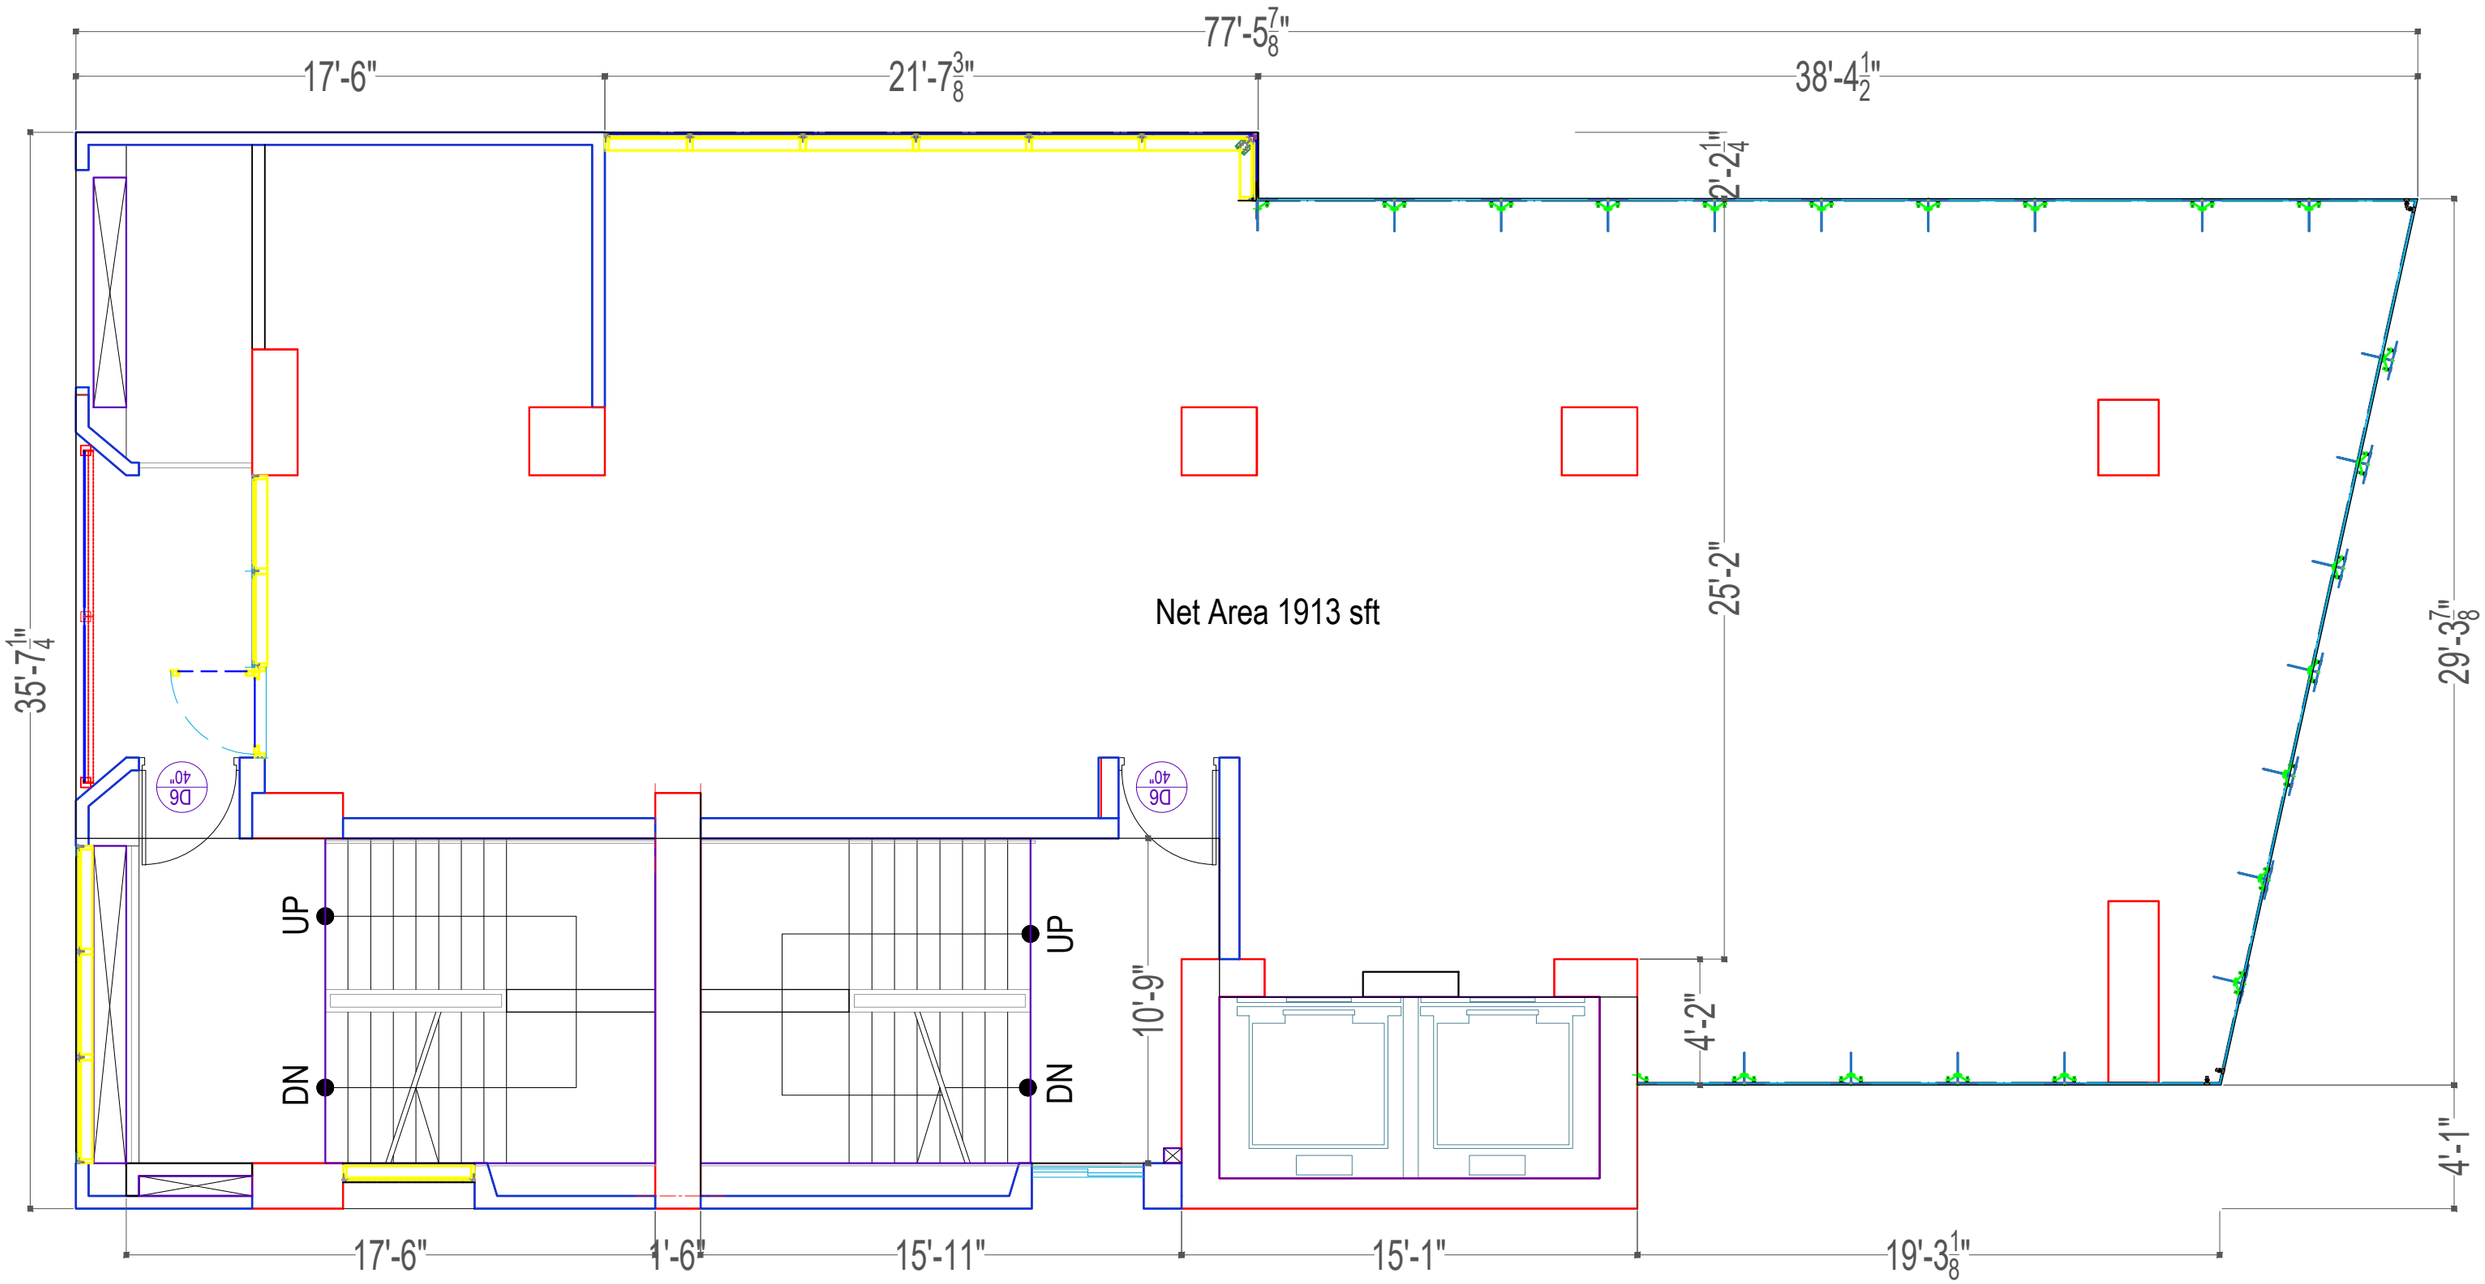

N

12TH FLOOR PLAN

SCALE : 1:100