


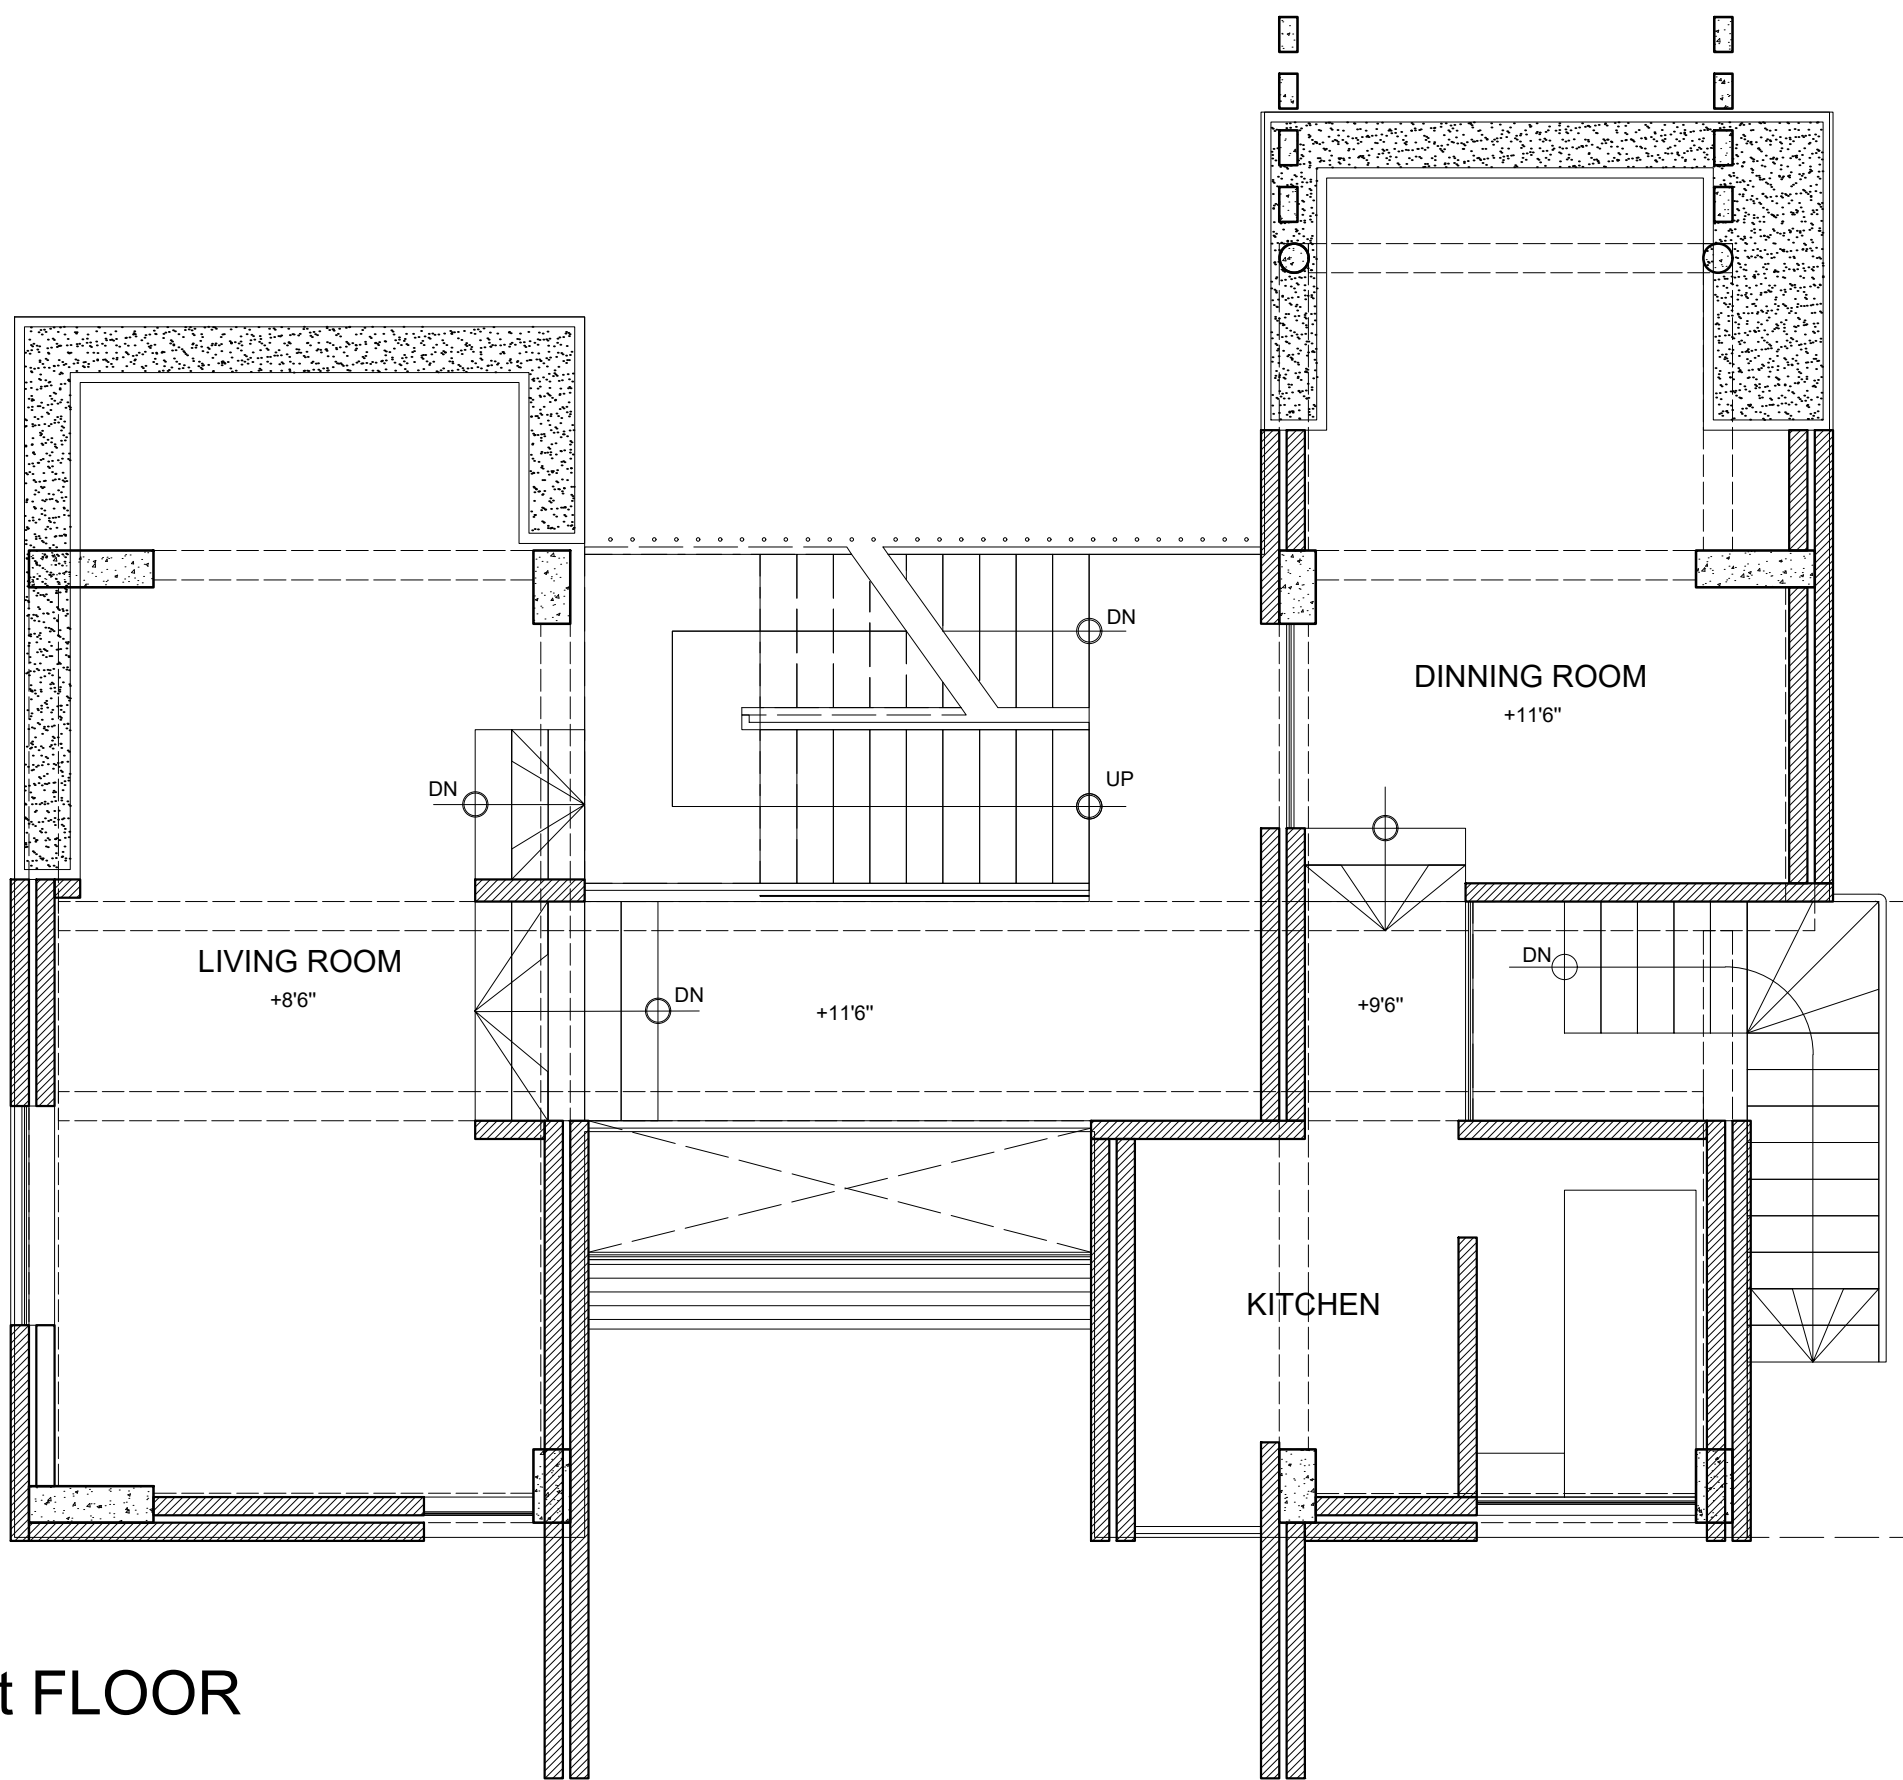

1st FLOOR