


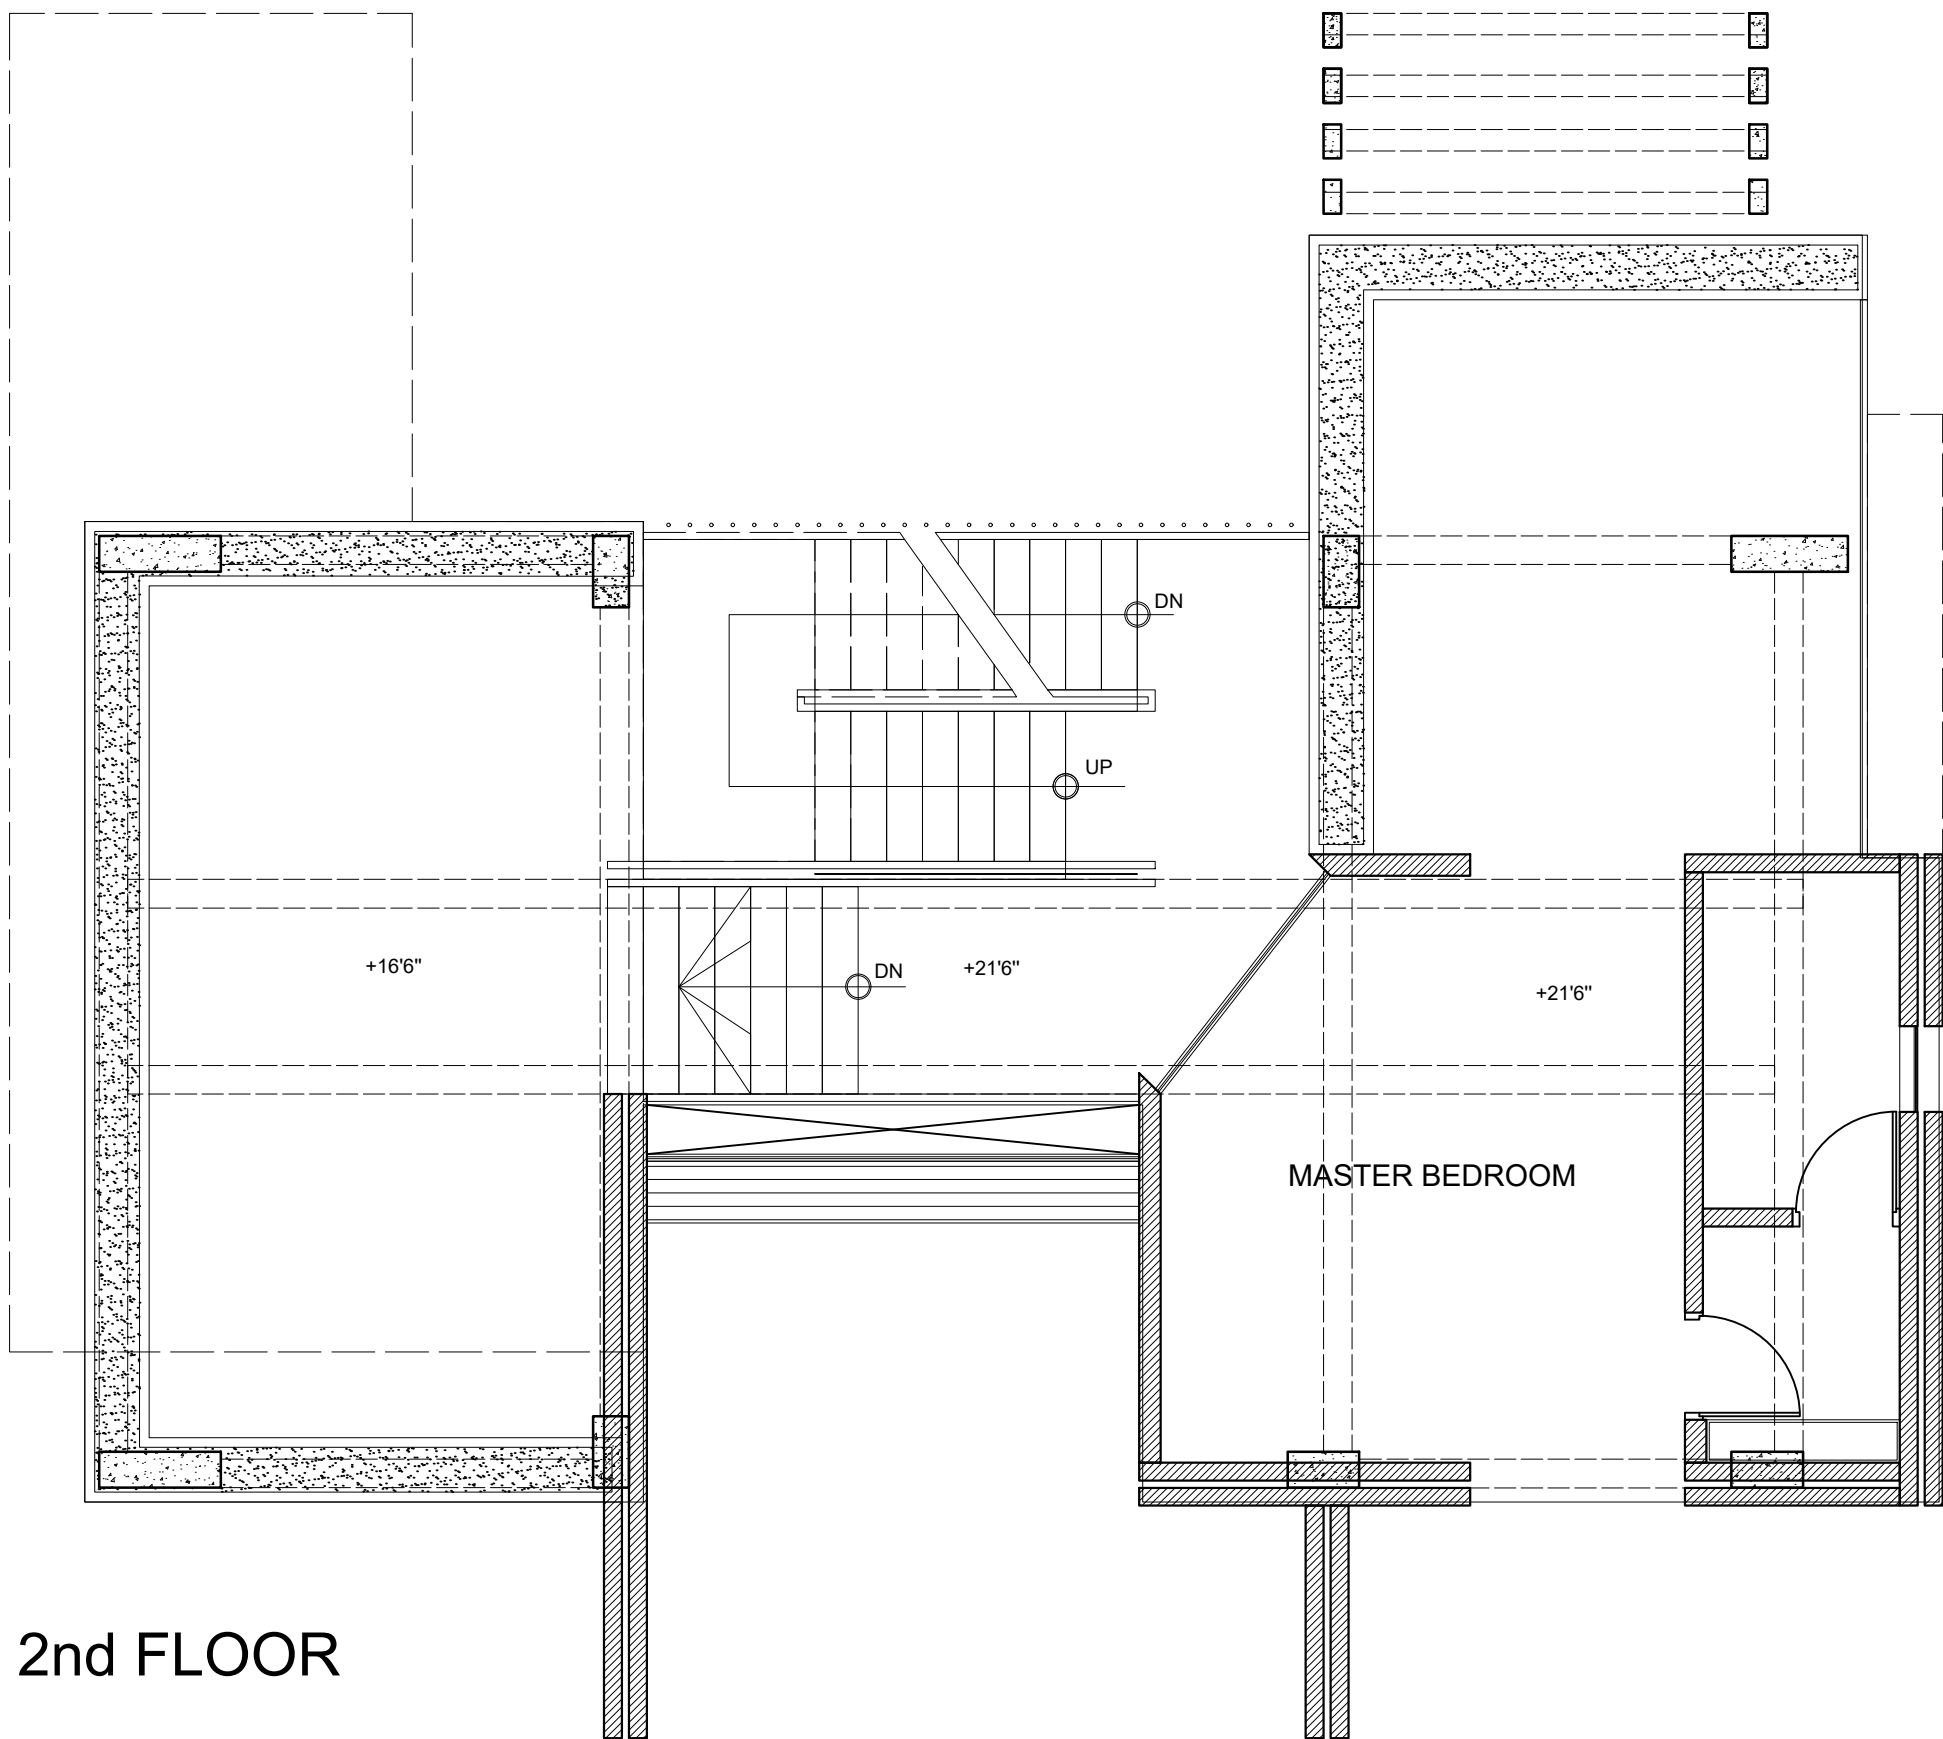

2nd FLOOR