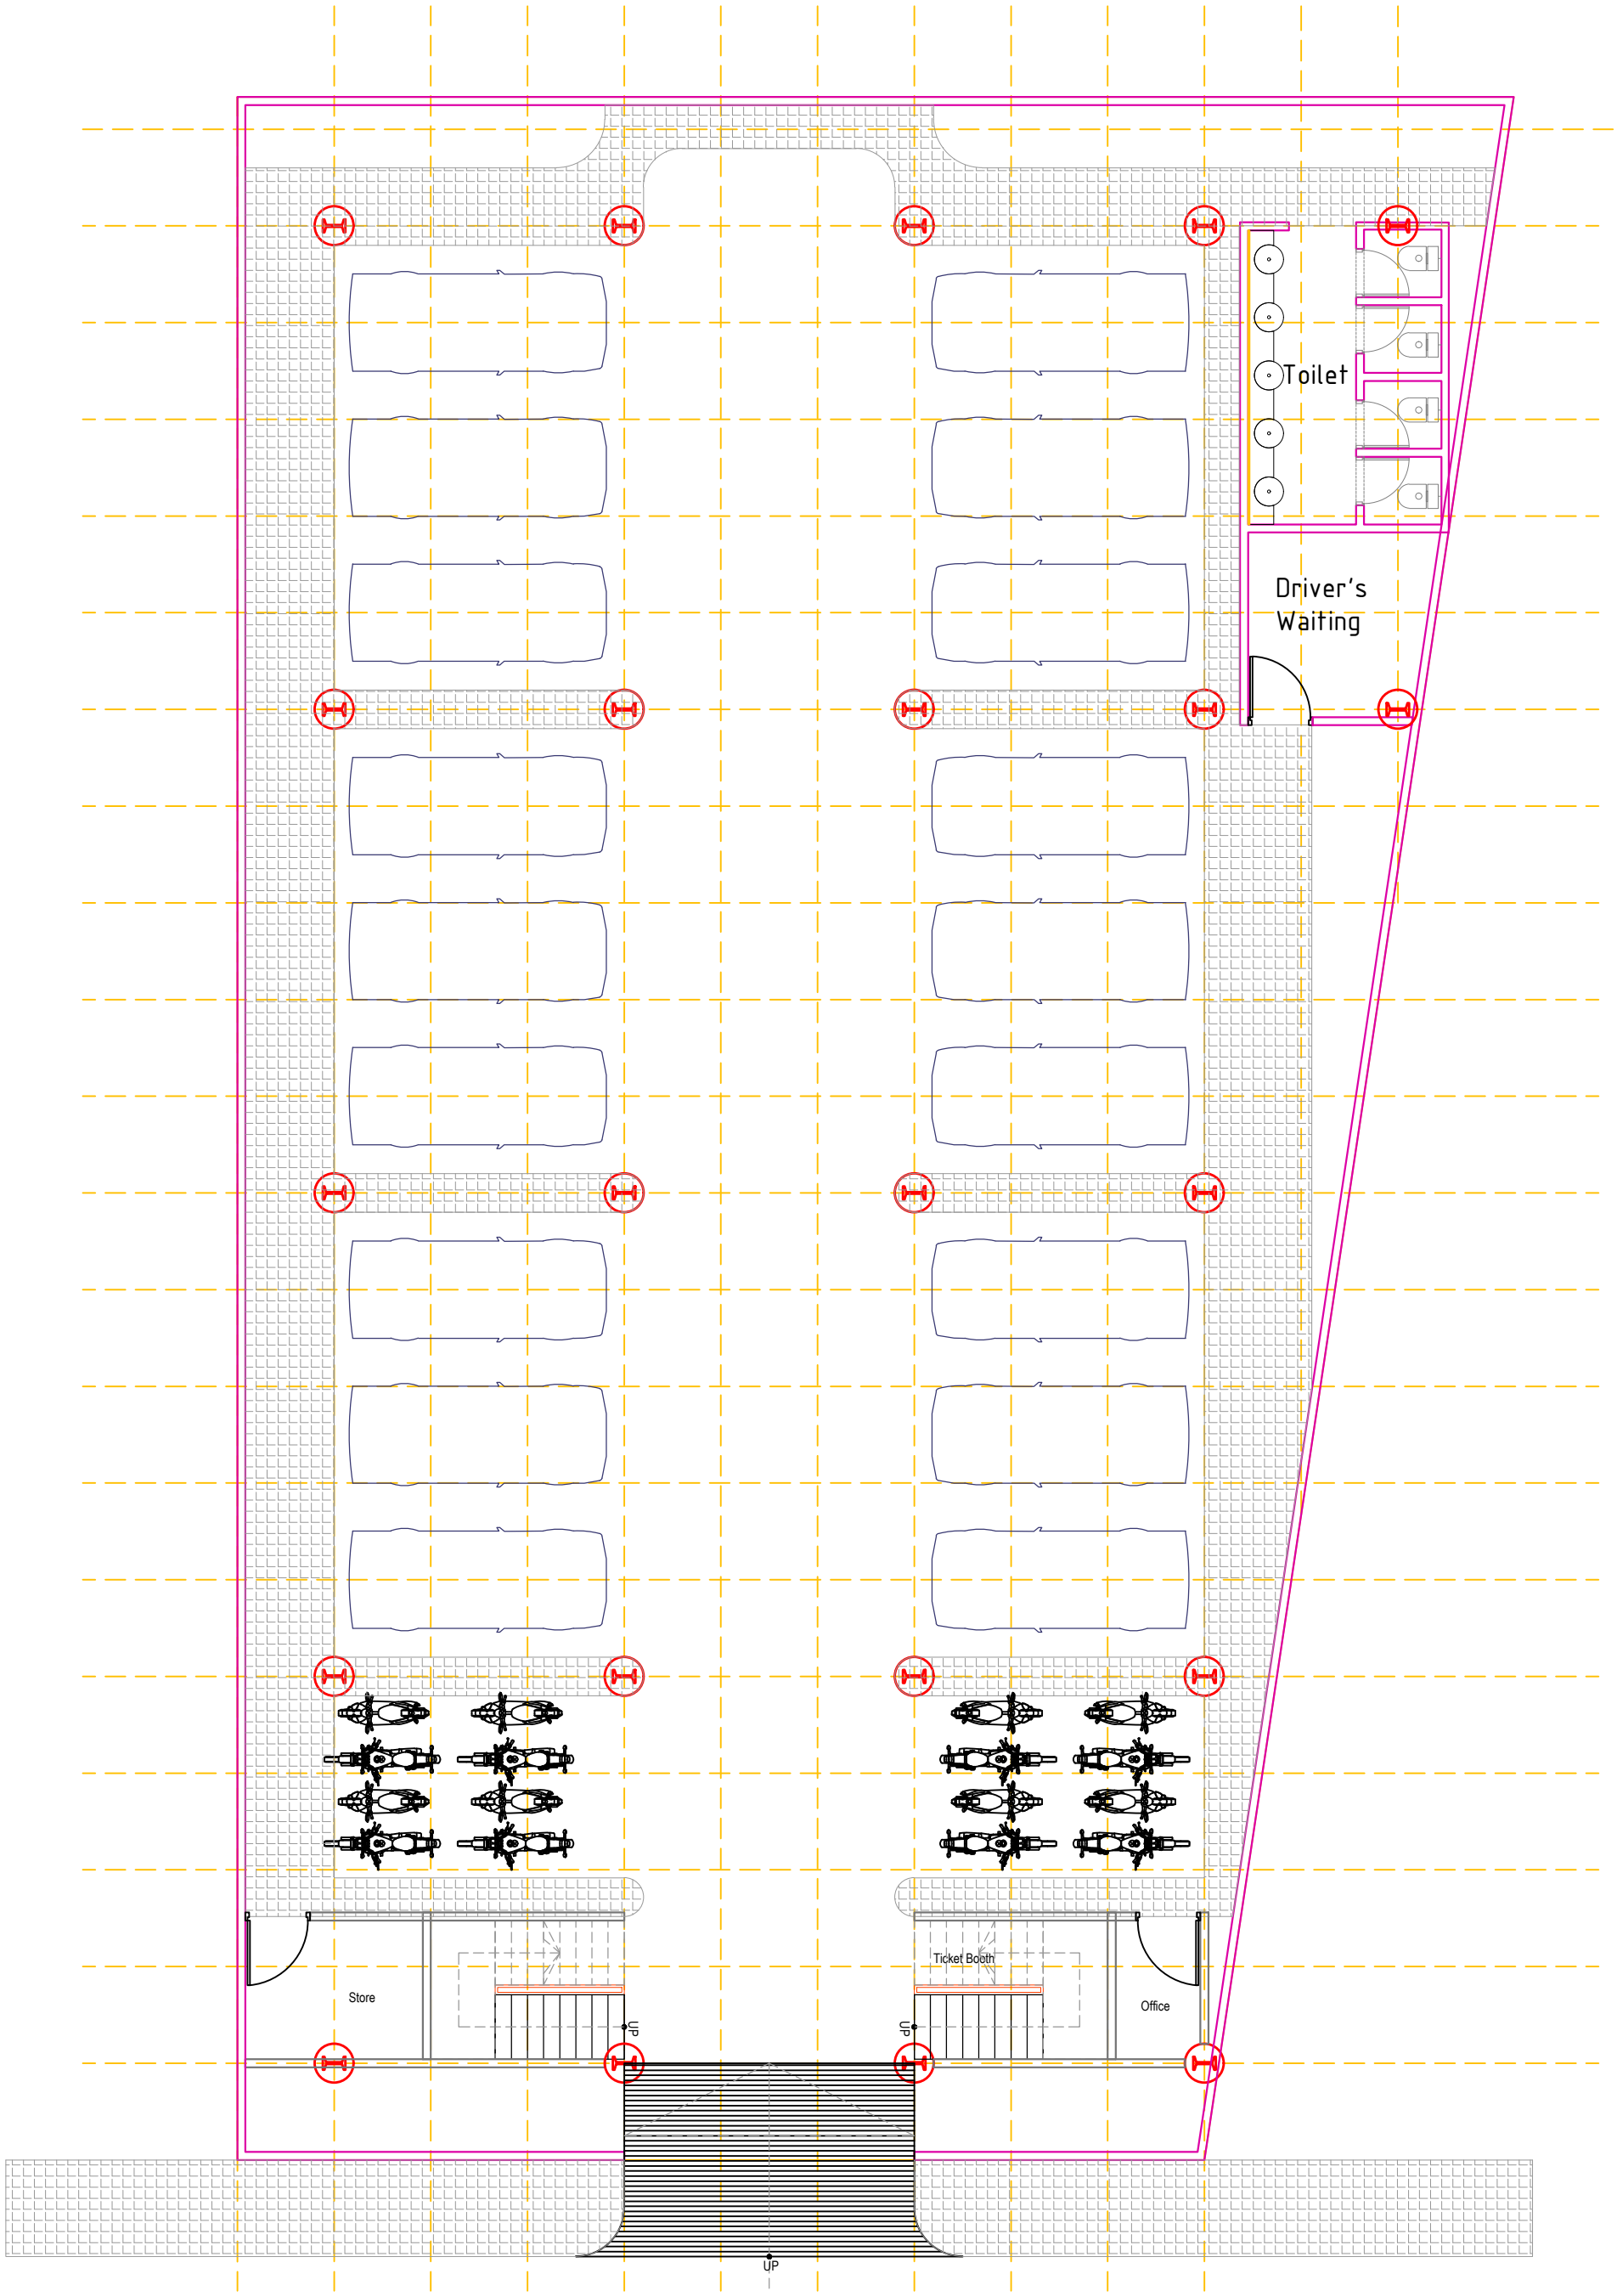


Ground Floor